CITY OF REDDING

466 PRIMARY ELECTRICAL VAULT
4'-0" X 6'-6" X 4'-6"
(INSIDE DIMENSIONS)

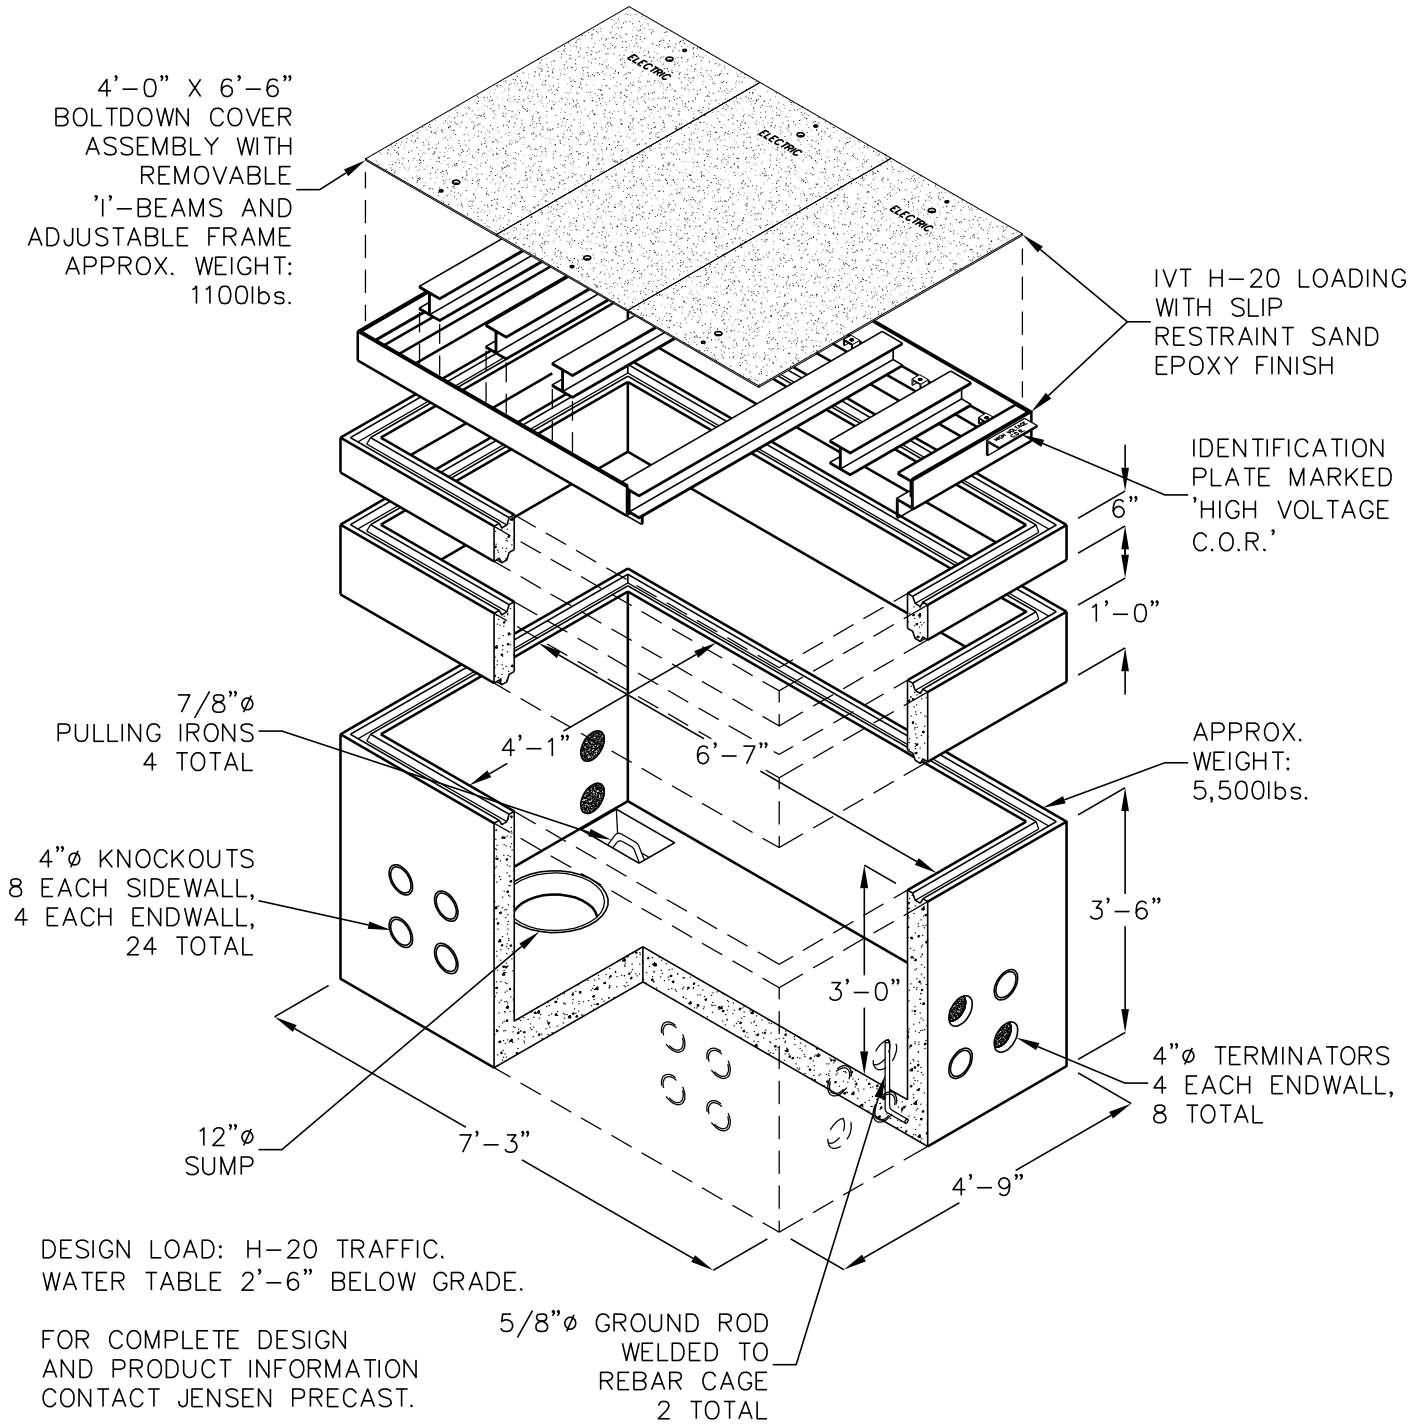

DESIGN LOAD: H-20 TRAFFIC.
WATER TABLE 2'-6" BELOW GRADE.

FOR COMPLETE DESIGN AND PRODUCT INFORMATION CONTACT JENSEN PRECAST.

1/4/06
466_REDD_SHT1_D.dwg

© 2006 Jensen Precast

JENSEN PRECAST®