615-ST

SUREWEST TELEPHONE

6'-0" x 15'-0" x 9'-0" I.D.

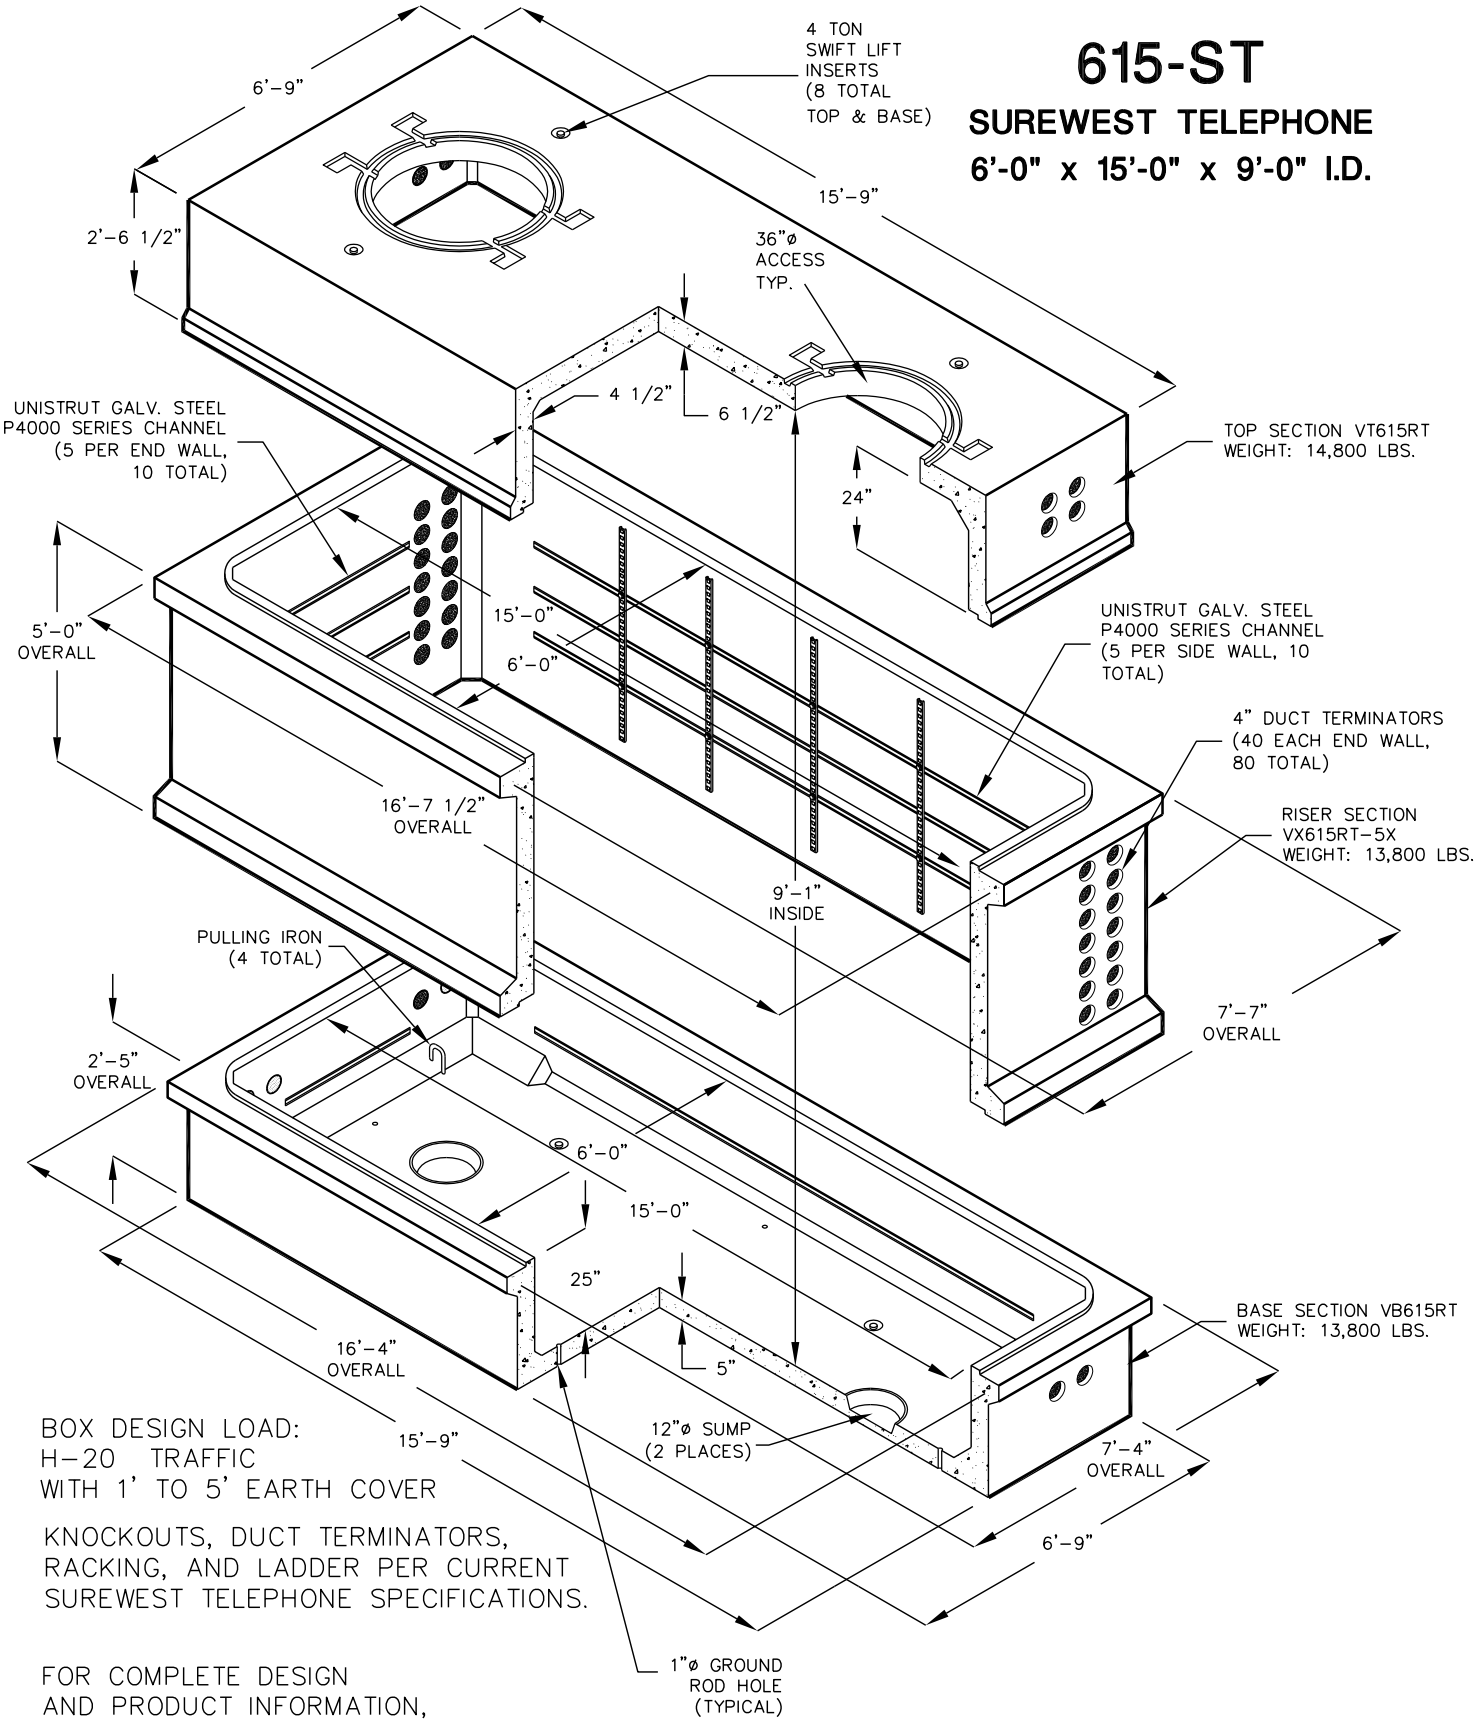

BOX DESIGN LOAD:
H-20 TRAFFIC
WITH 1' TO 5' EARTH COVER

KNOCKOUTS, DUCT TERMINATORS, RACKING, AND LADDER PER CURRENT SUREWEST TELEPHONE SPECIFICATIONS.

FOR COMPLETE DESIGN AND PRODUCT INFORMATION, CONTACT JENSEN PRECAST.

2/8/05
615ST.dwg

© 2004 Jensen Precast

JENSEN PRECAST®