at&t Northern California Nevada

4'-0"x6'-6"x4'-0" AT&T SUB-SURFACE ENCLOSURE

PEDESTRIAN RATED HINGED COVER

AT&T OIN: 100061897

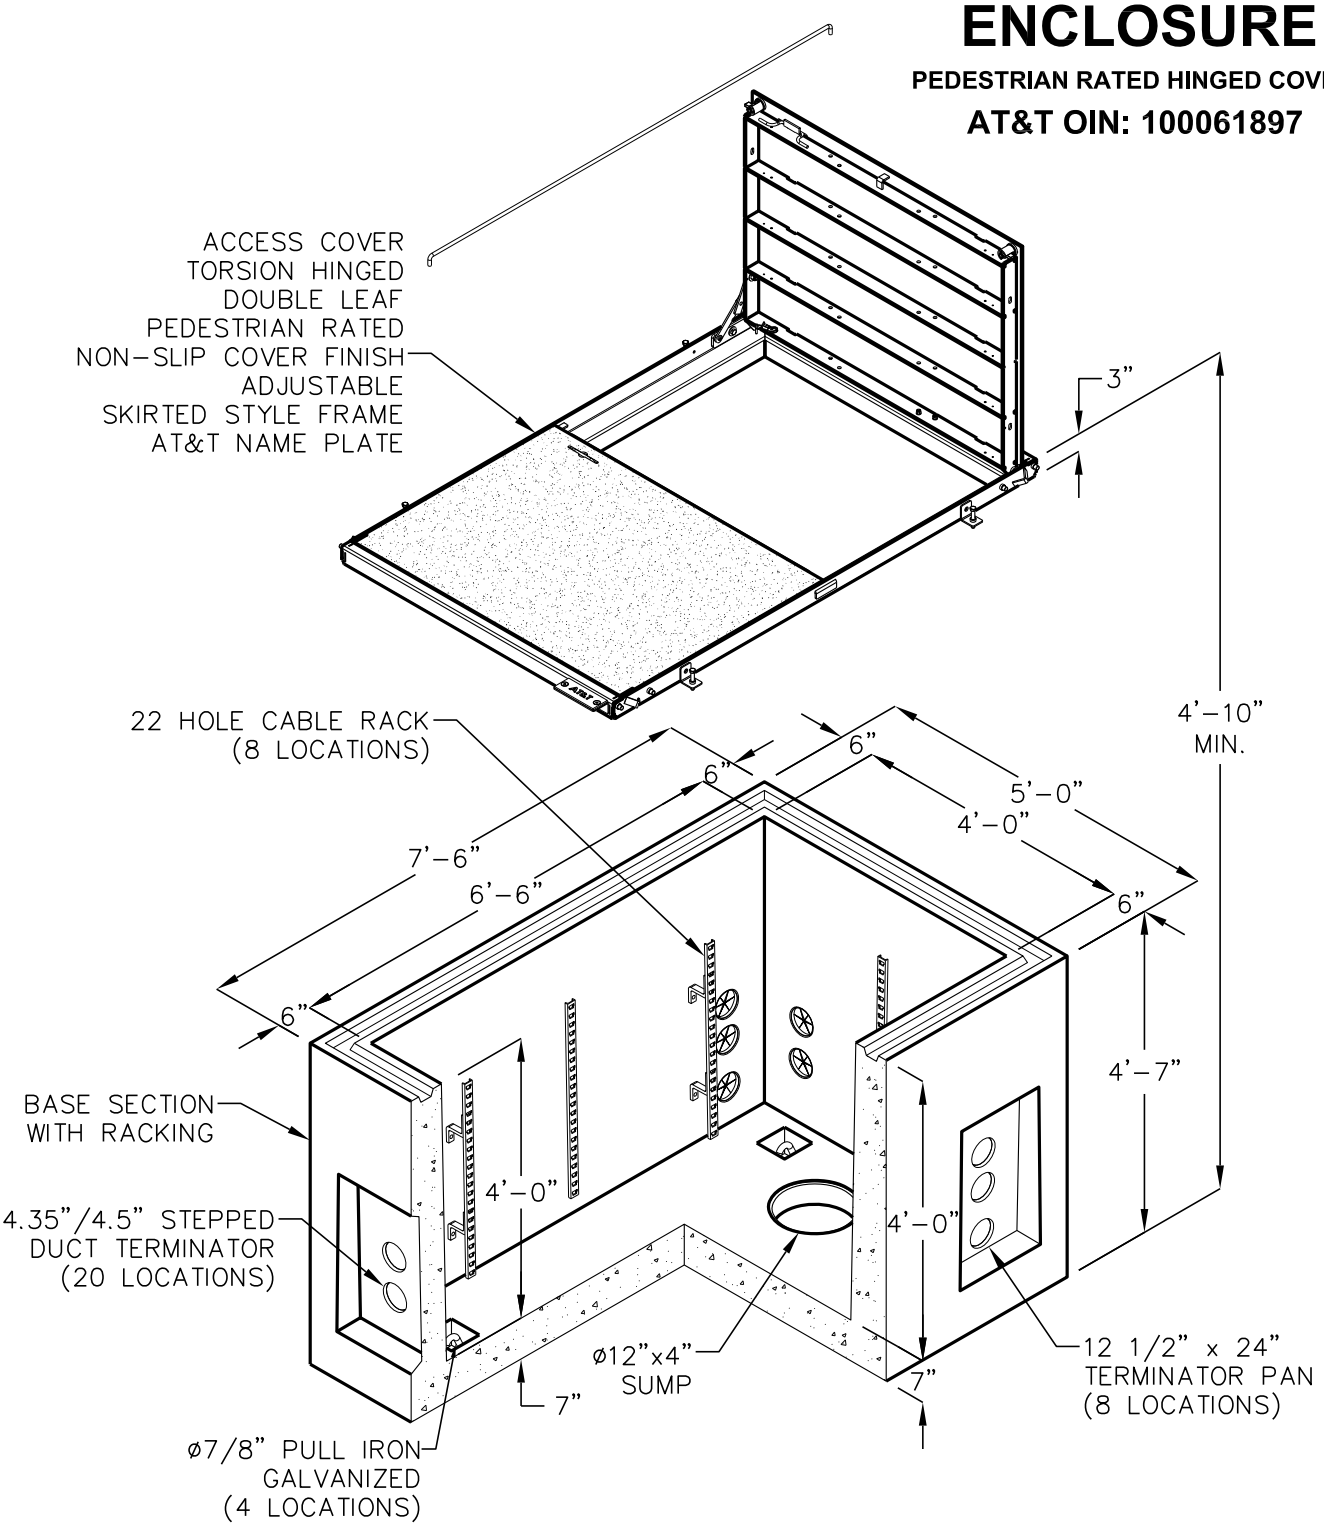

MATERIAL LIST	
DESCRIPTION	WEIGHT (LBS)
4'-0"x6'-6"x4'-0" BASE WITH RACKING - AT&T	9,823
TORSION HINGED NON-SLIP STEEL COVER - PEDESTRIAN	575

JENSEN PRECAST EST. 1968

Jensen Precast reserves the right to make changes to product design and/or dimensions without notice. Please contact Jensen Precast whenever necessary for confirmation or advice on product design.