TYPE GOL CURB INLET

FIELD POURED CURB AND GUTTER
CALTRANS GOL DRAINAGE INLET

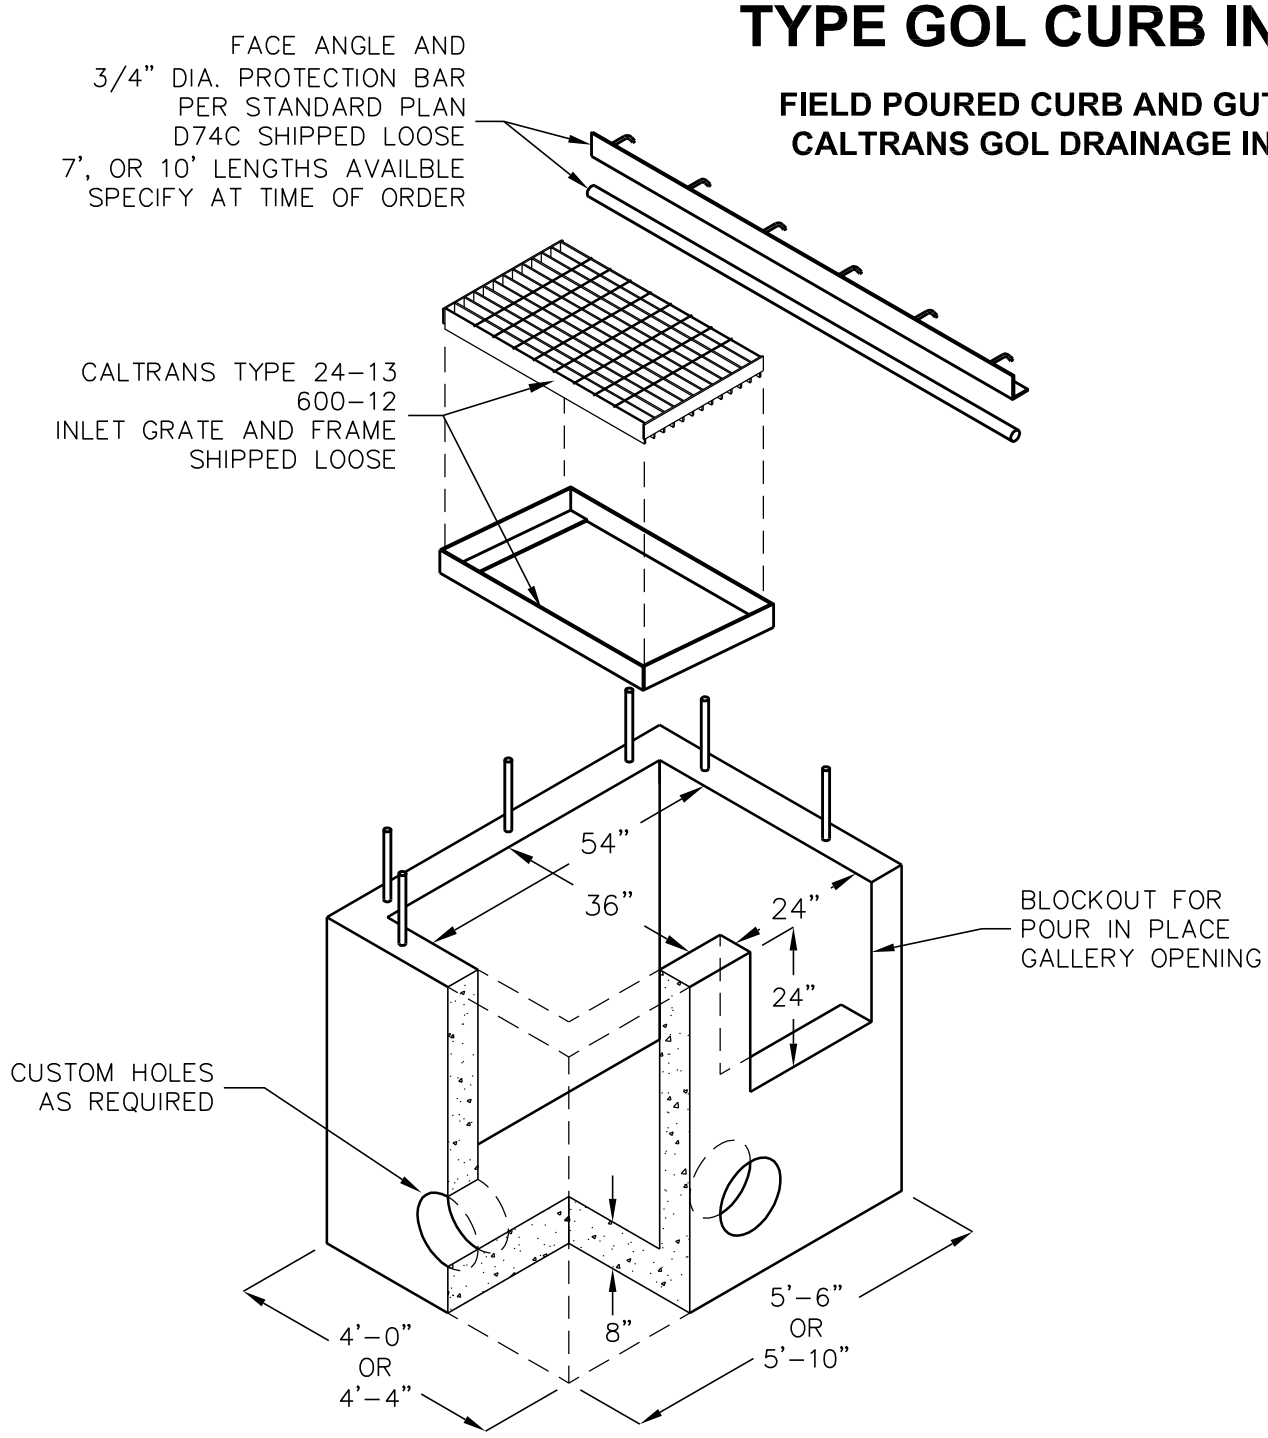

NOTES:
- FOR BOX HEIGHT 8'-3" OR LESS WALL THICKNESS IS 6"
- FOR HEIGHTS GREATER THAN 8'-3" WALL THICKNESS IS 8"
- MANHOLE STEPS ARE REQUIRED FOR BOXES OF 30" DEPTH OR GREATER.
- 8" BASE THICKNESS

DESIGN LOAD: H-20 TRAFFIC

FOR COMPLETE DESIGN AND PRODUCT INFORMATION
CONTACT JENSEN PRECAST.

4/10/07
DI3654_GOL_A.dwg
© 2007 Jensen Precast

JENSEN PRECAST